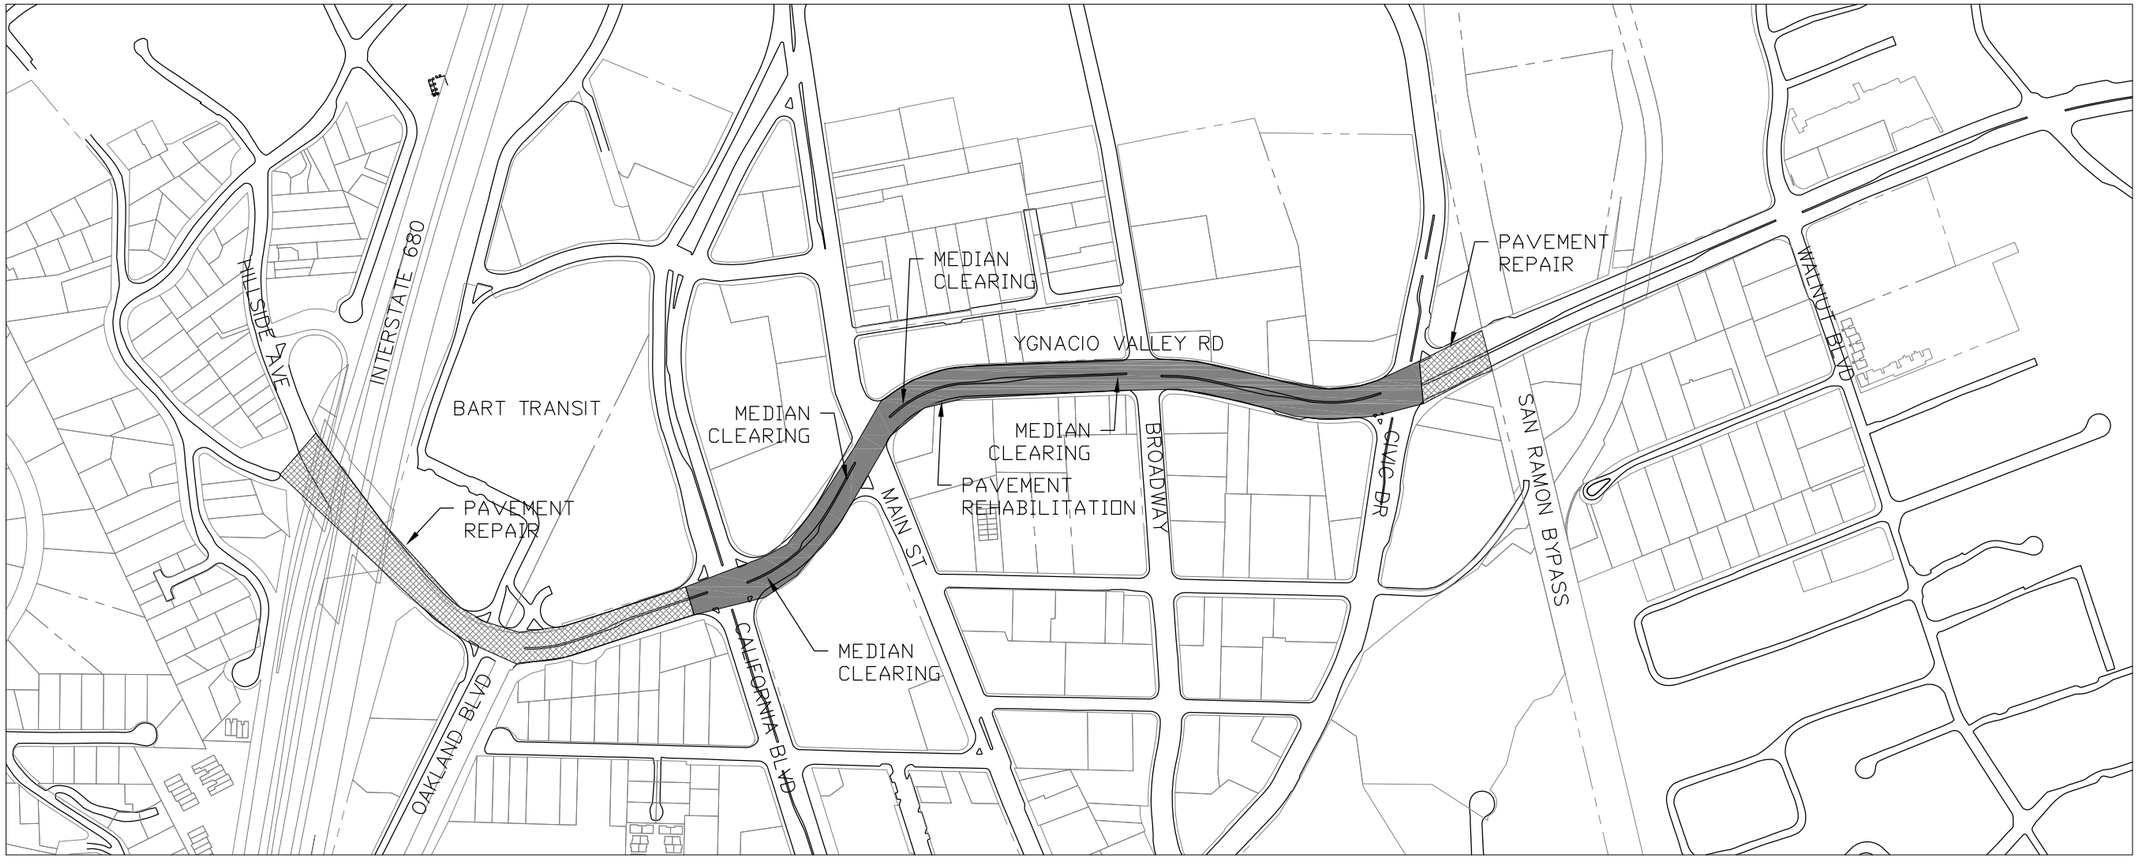

Rev	Date	Description	By	App

Approved by City Engineer

Date :

Prepared under the Direction of :
SCOTT WIKSTROM
RCE : C56266

City of WALNUT CREEK
1666 N.Main St.
W.C., CA. 94596

YGNACIO VALLEY ROAD REHABILITATION PROJECT

ATTACHMENT 1

Designed By : AHW
Drawn By : AHW
Checked By : AHW
SCALE : NTS

CONTRACT NO.

Sheet: ____
____ of: ____

H:\Work Orders\3844 Ygnacio Valley Road Overlay Phase 1\100 City Council-Commission\COUNCIL EXHIBIT.dwg 30 August, 2011 @ 08:59
M.Mendoza, RCE